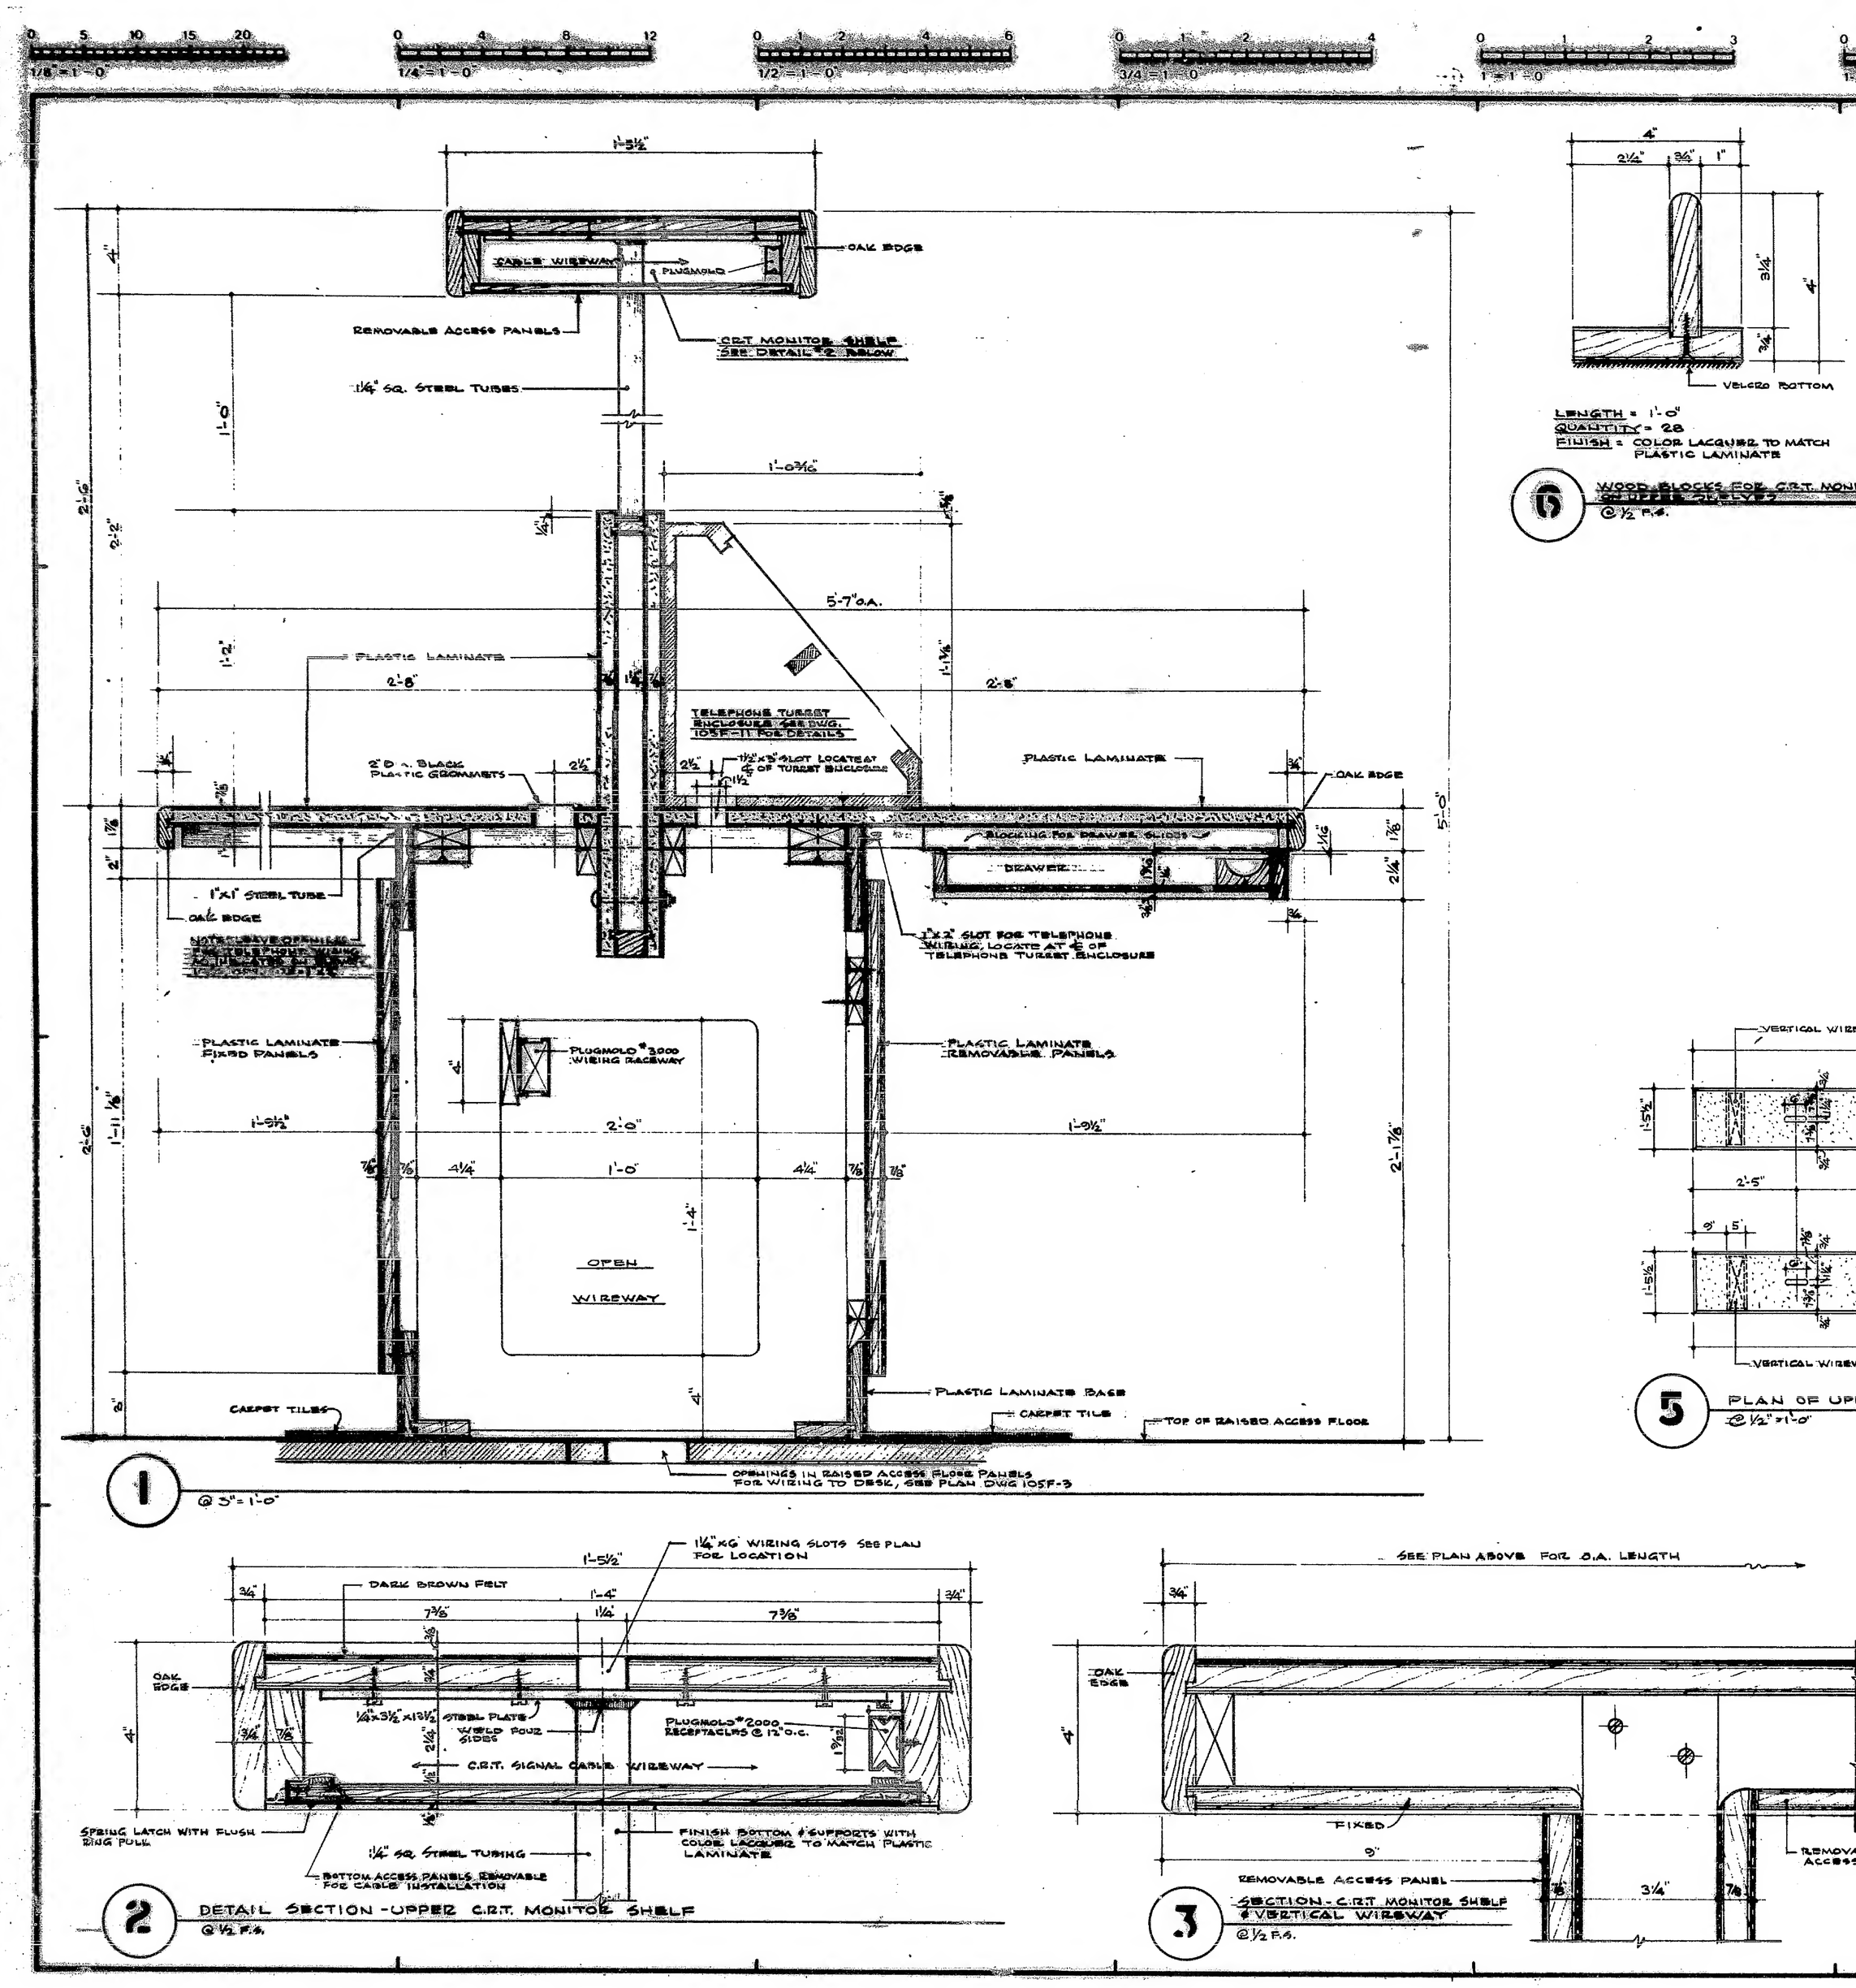
1/8" = 1'-0"
1/4" = 1'-0"
1/2" = 1'-0"
3/4" = 1'-0"
1" = 1'-0"
CABLE WIREWAY
PLUGMOLD
OAK EDGE
REMOVABLE ACCESS PANELS
C.R.T. MONITOR SHELF
SEE DETAIL #2 BELOW
1¼" SQ. STEEL TUBES
PLASTIC LAMINATE
2" D. BLACK PLASTIC GROMMETS
TELEPHONE TURRET ENCLOSURE SEE DWG. 105F-11 FOR DETAILS
1½"x3" SLOT LOCATE AT ℄ OF TURRET ENCLOSURE
BLOCKING FOR DRAWER SLIDES
DRAWER
1"x1" STEEL TUBE
1"x2" SLOT FOR TELEPHONE WIRING, LOCATE AT ℄ OF TELEPHONE TURRET ENCLOSURE
PLASTIC LAMINATE FIXED PANELS
PLUGMOLD #3000 WIRING RACEWAY
PLASTIC LAMINATE REMOVABLE PANELS
OPEN WIREWAY
PLASTIC LAMINATE BASE
CARPET TILES
TOP OF RAISED ACCESS FLOOR
OPENINGS IN RAISED ACCESS FLOOR PANELS FOR WIRING TO DESK, SEE PLAN DWG 105F-3
1 @ 3" = 1'-0"
VELCRO BOTTOM
LENGTH = 1'-0"
QUANTITY = 28
FINISH = COLOR LACQUER TO MATCH PLASTIC LAMINATE
6 WOOD BLOCKS FOR C.R.T. MONITOR SHELVES @ ½ F.S.
VERTICAL WIREWAY
5 PLAN OF UP @ ½" = 1'-0"
1¼"x6" WIRING SLOTS SEE PLAN FOR LOCATION
DARK BROWN FELT
STEEL PLATE
WELD POUR SIDES
PLUGMOLD #2000 RECEPTACLES @ 12" O.C.
C.R.T. SIGNAL CABLE WIREWAY
SPRING LATCH WITH FLUSH RING PULL
1¼" SQ. STEEL TUBING
FINISH BOTTOM & SUPPORTS WITH COLOR LACQUER TO MATCH PLASTIC LAMINATE
BOTTOM ACCESS PANELS REMOVABLE FOR CABLE INSTALLATION
2 DETAIL SECTION - UPPER C.R.T. MONITOR SHELF @ ½ F.S.
SEE PLAN ABOVE FOR O.A. LENGTH
FIXED
REMOVABLE ACCESS PANEL
3 SECTION - C.R.T. MONITOR SHELF & VERTICAL WIREWAY @ ½ F.S.